PROFILE VIEW

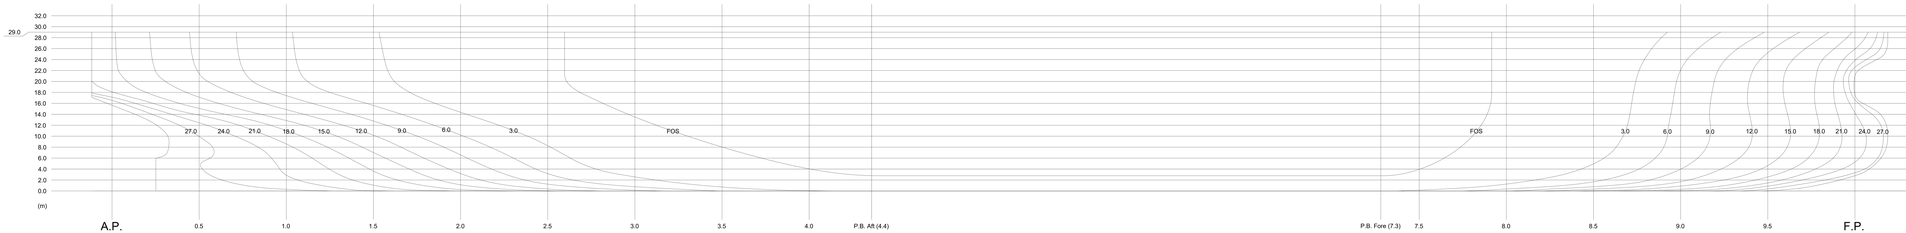

SECTIONS

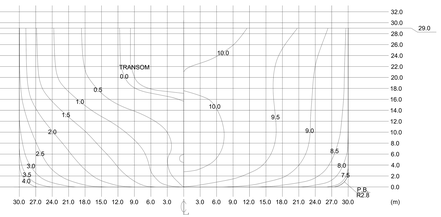

WATERLINE VIEW

PRINCIPAL PARTICULARS

LENGTH O.A.	327.700
LENGTH B.P.	318.000
BREADTH MLD.	60.000
DEPTH MLD.	29.000
SCANTLING DRAUGHT MLD.	21.000
BLOCK COEFF. (AT SCANTLING DRAGHT)	0.810

ARGYRO	
290000 DWT VLCC	
LINES PLAN	IORDANIS ALEXIOU
SCALE 1:400	nm18048
SCHOOL OF NAVAL ARCHITECTURE AND MARINE ENGINEERING NTUA	